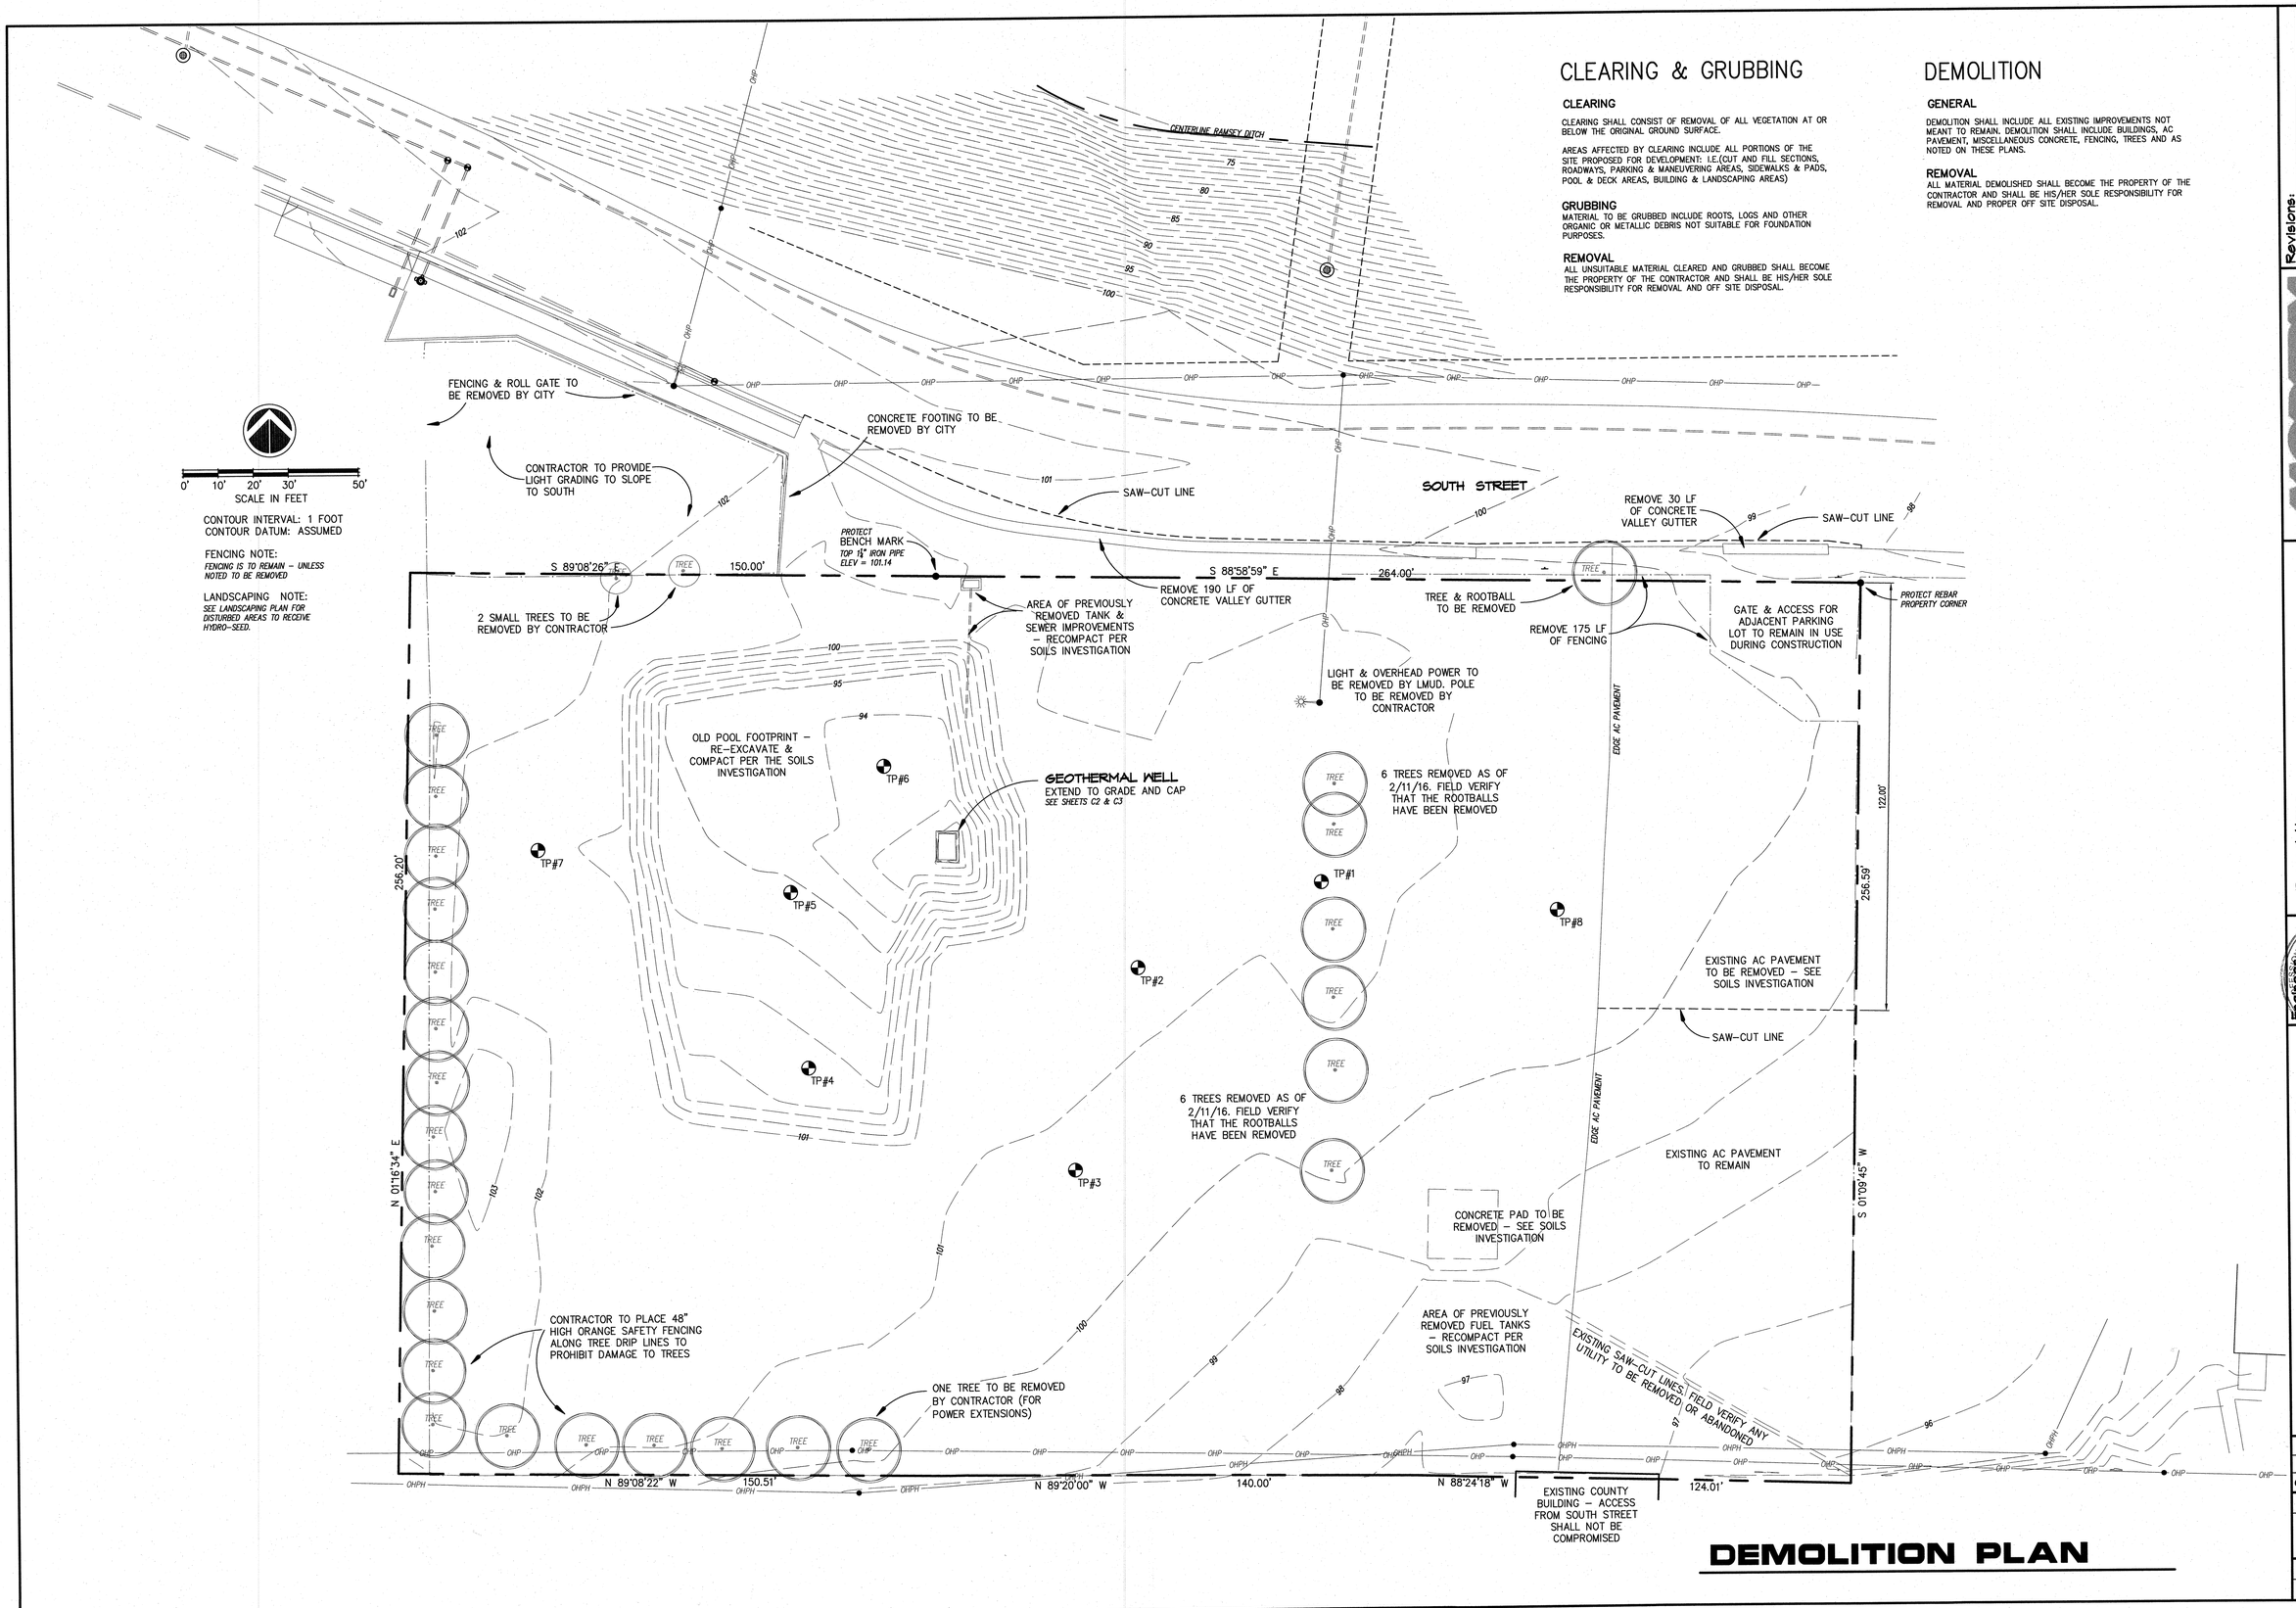

CLEARING & GRUBBING

CLEARING

CLEARING SHALL CONSIST OF REMOVAL OF ALL VEGETATION AT OR BELOW THE ORIGINAL GROUND SURFACE.

AREAS AFFECTED BY CLEARING INCLUDE ALL PORTIONS OF THE SITE PROPOSED FOR DEVELOPMENT: I.E.(CUT AND FILL SECTIONS, ROADWAYS, PARKING & MANEUVERING AREAS, SIDEWALKS & PADS, POOL & DECK AREAS, BUILDING & LANDSCAPING AREAS)

GRUBBING

MATERIAL TO BE GRUBBED INCLUDE ROOTS, LOGS AND OTHER ORGANIC OR METALLIC DEBRIS NOT SUITABLE FOR FOUNDATION PURPOSES.

REMOVAL

ALL UNSUITABLE MATERIAL CLEARED AND GRUBBED SHALL BECOME THE PROPERTY OF THE CONTRACTOR AND SHALL BE HIS/HER SOLE RESPONSIBILITY FOR REMOVAL AND OFF SITE DISPOSAL.

DEMOLITION

GENERAL

DEMOLITION SHALL INCLUDE ALL EXISTING IMPROVEMENTS NOT MEANT TO REMAIN. DEMOLITION SHALL INCLUDE BUILDINGS, AC PAVEMENT, MISCELLANEOUS CONCRETE, FENCING, TREES AND AS NOTED ON THESE PLANS.

REMOVAL

ALL MATERIAL DEMOLISHED SHALL BECOME THE PROPERTY OF THE CONTRACTOR AND SHALL BE HIS/HER SOLE RESPONSIBILITY FOR REMOVAL AND PROPER OFF SITE DISPOSAL.

DEMOLITION PLAN

Revisions:

MODERN
MODERN BUILDING, INC
P.O BOX 772, CHICO, CA 95927
(530) 891-4533

Project Name:
HLVRA COMMUNITY POOL PROJECT DESIGN-BUILD
PROJECT #16-01
SUSANVILLE AQUATIC CENTER
800 SOUTH STREET, SUSANVILLE, CALIFORNIA

Engineer:
REGISTERED PROFESSIONAL ENGINEER JEFFREY MORRISH CIVIL STATE OF CALIFORNIA
Exp. 12/31/16

NST ENGINEERING, INC.
1445 Riverside Drive * Susanville, CA 96130
Engineering * Planning * Surveying
Phone: (530) 257-5173 Fax: (530) 257-6272

Date: 4/28/16
Drawn: KMB
Checked: JM
Sheet No.
C1
Job No: 15054
NST Job: 16-09