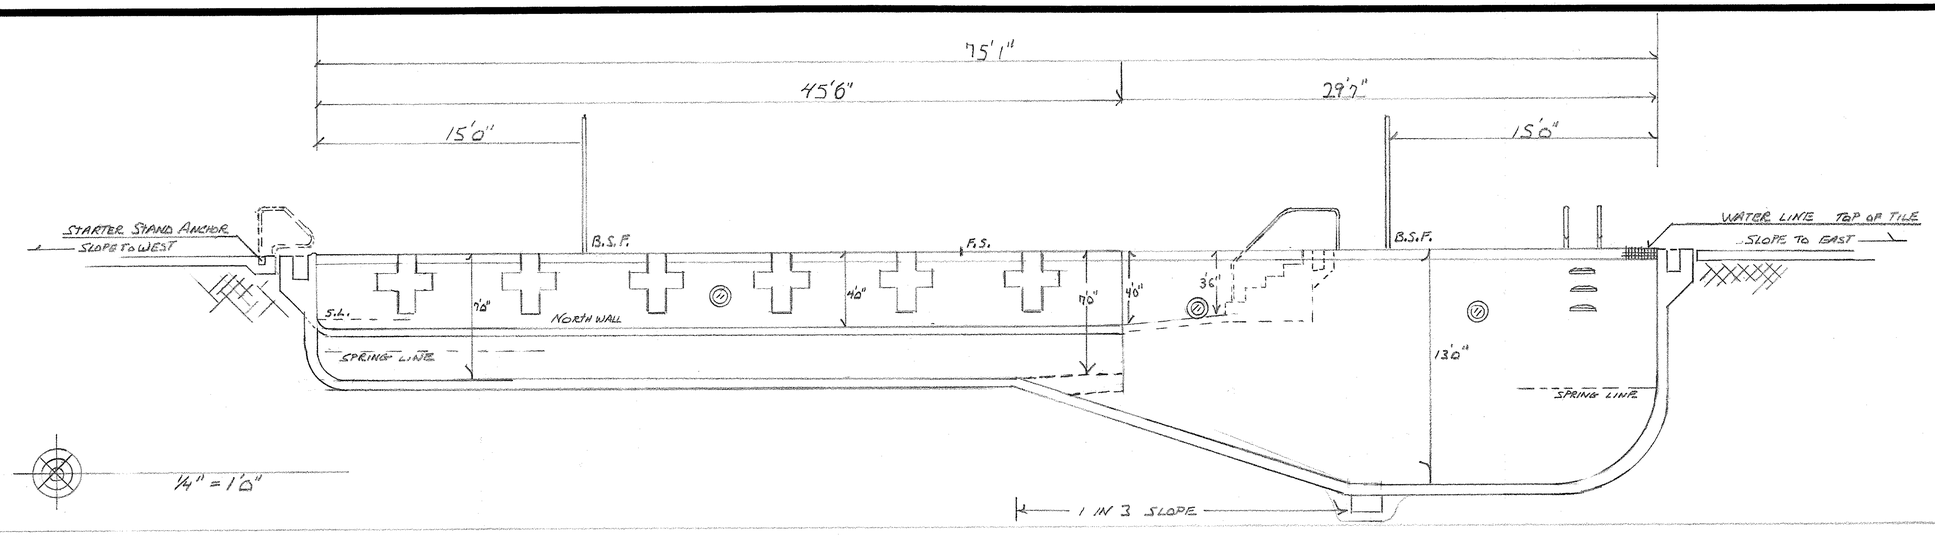

SWIMMING POOL SECTION

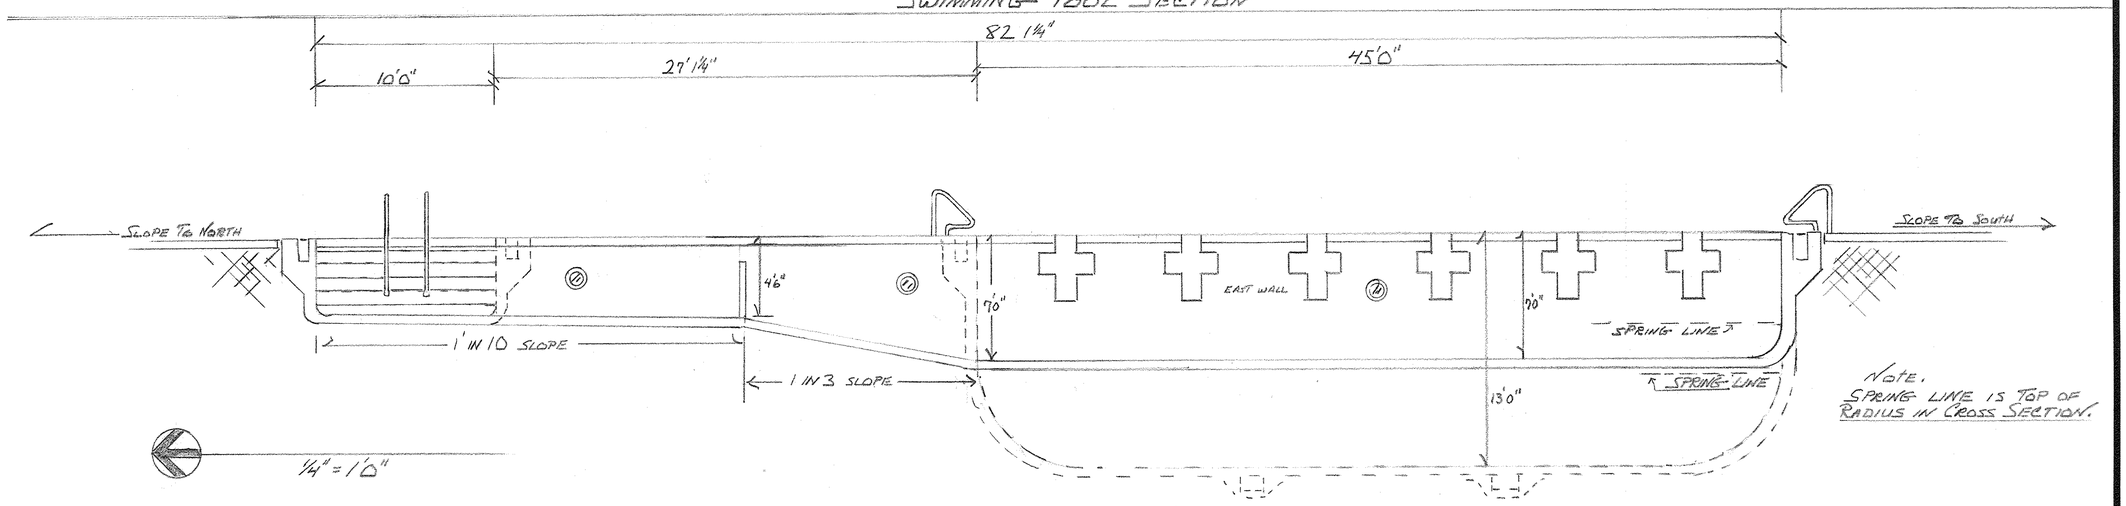

Note.
SPRING LINE IS TOP OF RADIUS IN CROSS SECTION.

SWIMMING POOL SECTION

3 BEND RAIL
72"

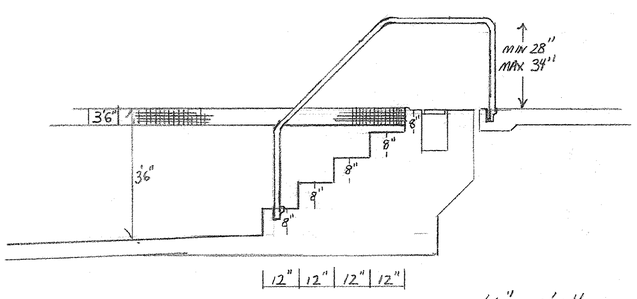

1/2" = 1'0"

FIGURE FOUR RAILS WITH RECESSED STEPS

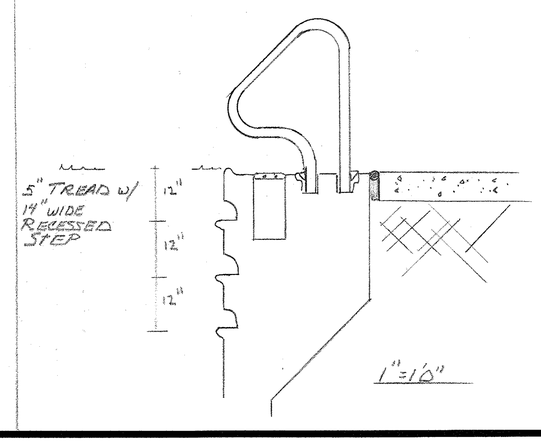

1" = 1'0"

TURN INDICATOR

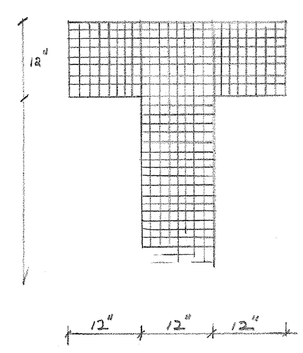

1" = 1'0"

END TARGET

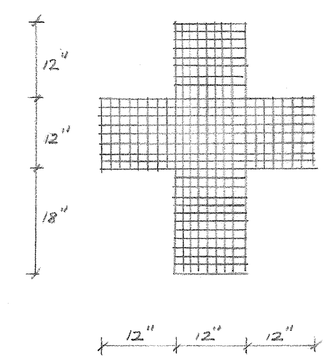

1" = 1'0"

REVISIONS	BY

MODERN
MODERN BUILDING, INC
PO BOX 772, CHICO, CA 95927
(530) 891-4533

Project Name:
HLVRA COMMUNITY POOL PROJECT DESIGN-BUILD
PROJECT #16-01
SUSANVILLE AQUATIC CENTER
800 SOUTH STREET, SUSANVILLE, CALIFORNIA

2990 HWY 32 #300
CHICO, CA 95973
530-894-1467
jdhistoric@att.net
LICENSE # C53 532127

Since 1958
HP Aquatics
Holiday Pools Const.

DRAWN JD
CHECKED
DATE
SCALE
JOB NO.
SHEET SP2
OF SHEETS

NATIONAL PRINTFAST NO. 186A - 24x36