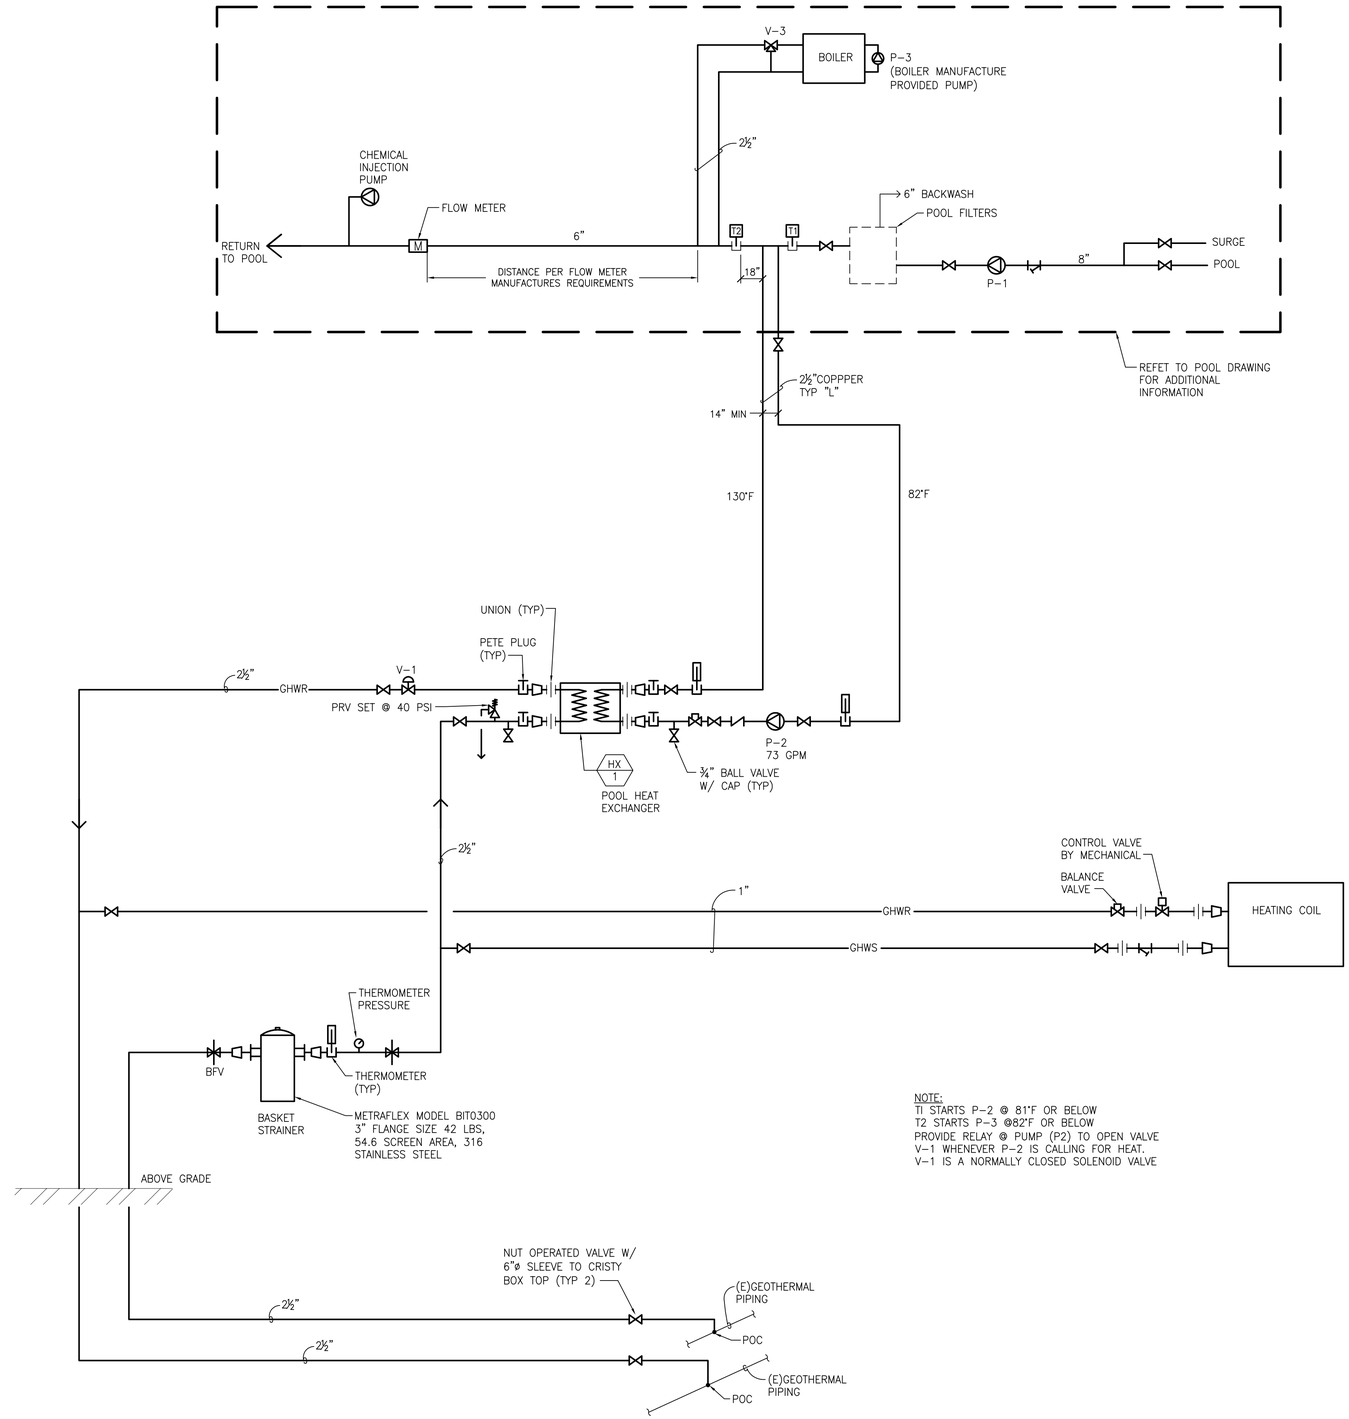

A GEOTHERMAL PIPING DIAGRAM

NO SCALE

REGISTERED PROFESSIONAL ENGINEER
JOHN R. THOMPSON
No. M-028557
Exp. 6/30/2017
MECHANICAL
STATE OF CALIFORNIA

TURLEY & ASSOCIATES
MECHANICAL ENGINEERING GROUP, INC.
2431 Capital Avenue
Sacramento, CA 95816
(916) 325-1065
FAX: (916) 325-1075
Email: office@turleymech.com

Project Engineer:	JT	Job Number:	15337
Project Manager:	JT	Plot Date: May 03, 2016 - 7:02pm	
Project Drafter:	RV	Login: rvega	

HVLRA COMMUNITY POOL PROJECT

DESIGN-BUILD PROJECT #16-01

801 SOUTH STREET

SUSANVILLE CA 96130 ASSESSORS PARCEL NUMBER

MODERN

PLUMBING SCHEMATIC

PROJECT #	XXXXXX
DRAWN	XX
CHECKED	XX
STATUS DATE	2016.02.18

P4.1