GATEWAY PROJECT OVERALL EXHIBIT

SUSANVILLE, CALIFORNIA
July 18, 2016
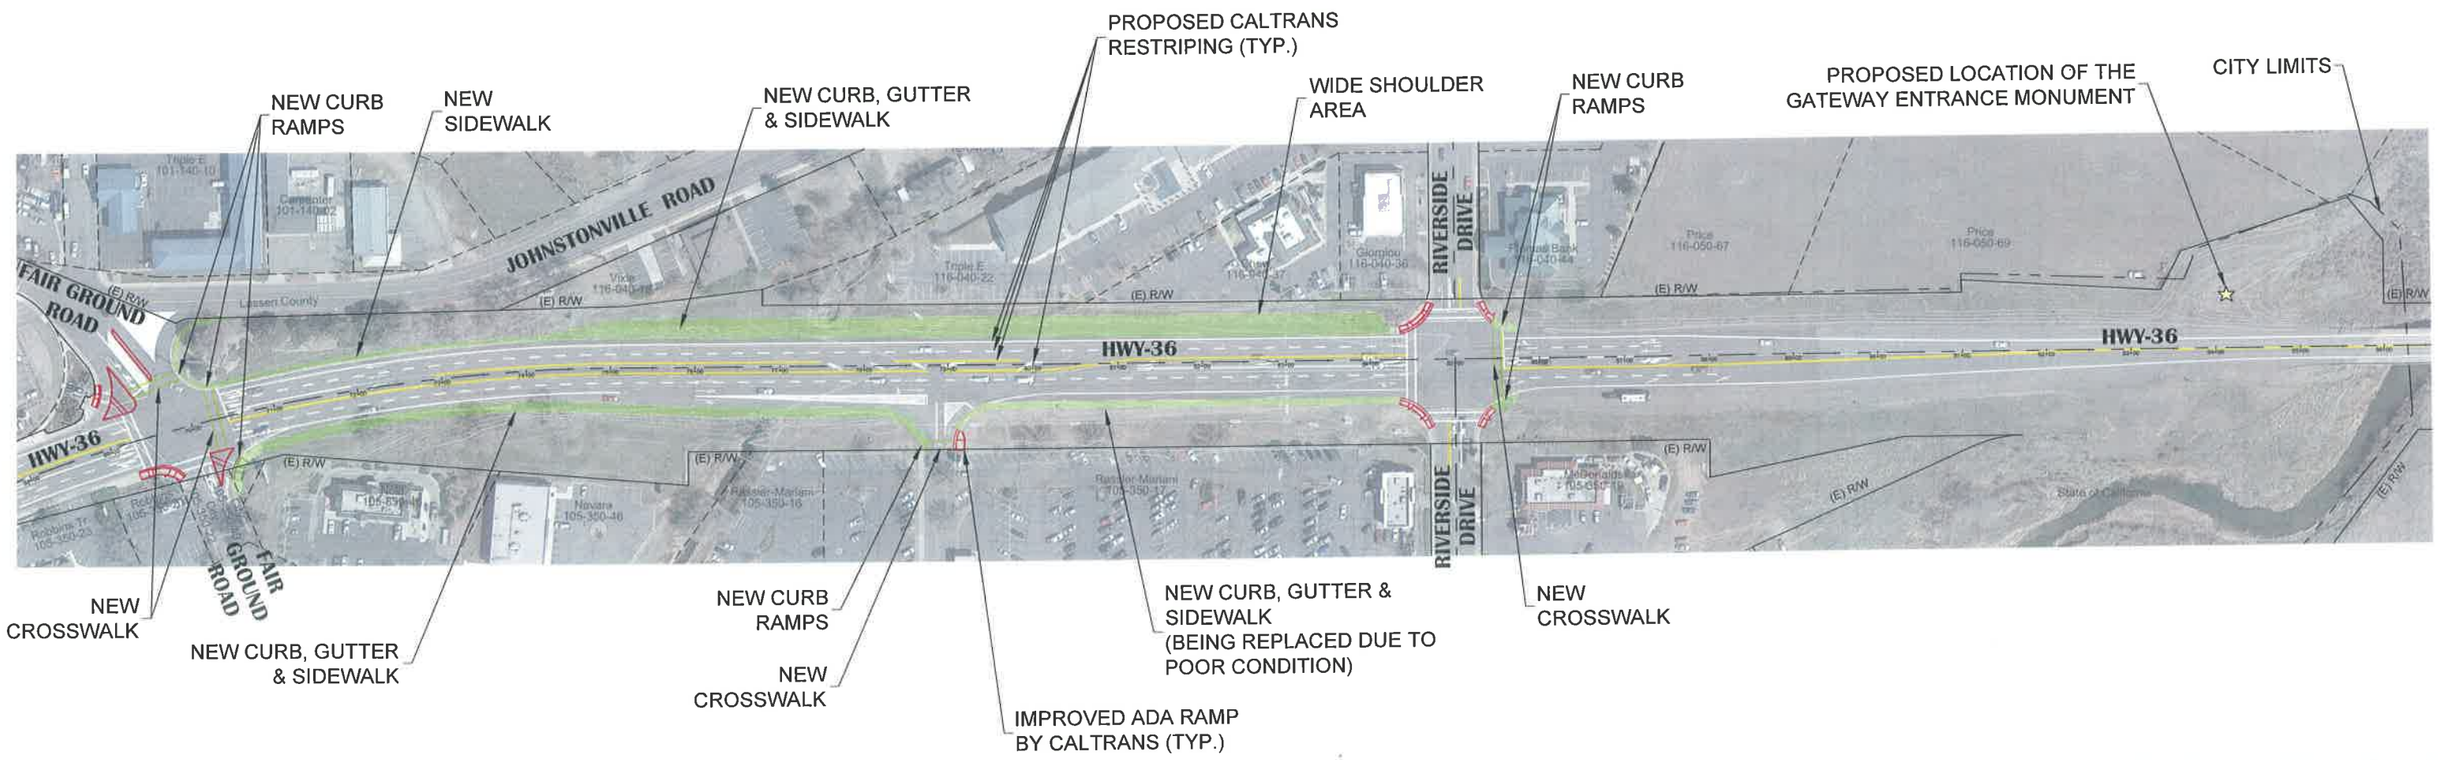
REY ENGINEERS, INC.
Civil Engineers | Land Surveyors | LEAR